2014 STREET IMPROVEMENTS
ROADWAY & UTILITY RECONSTRUCTION
BENJAMIN STREET

N

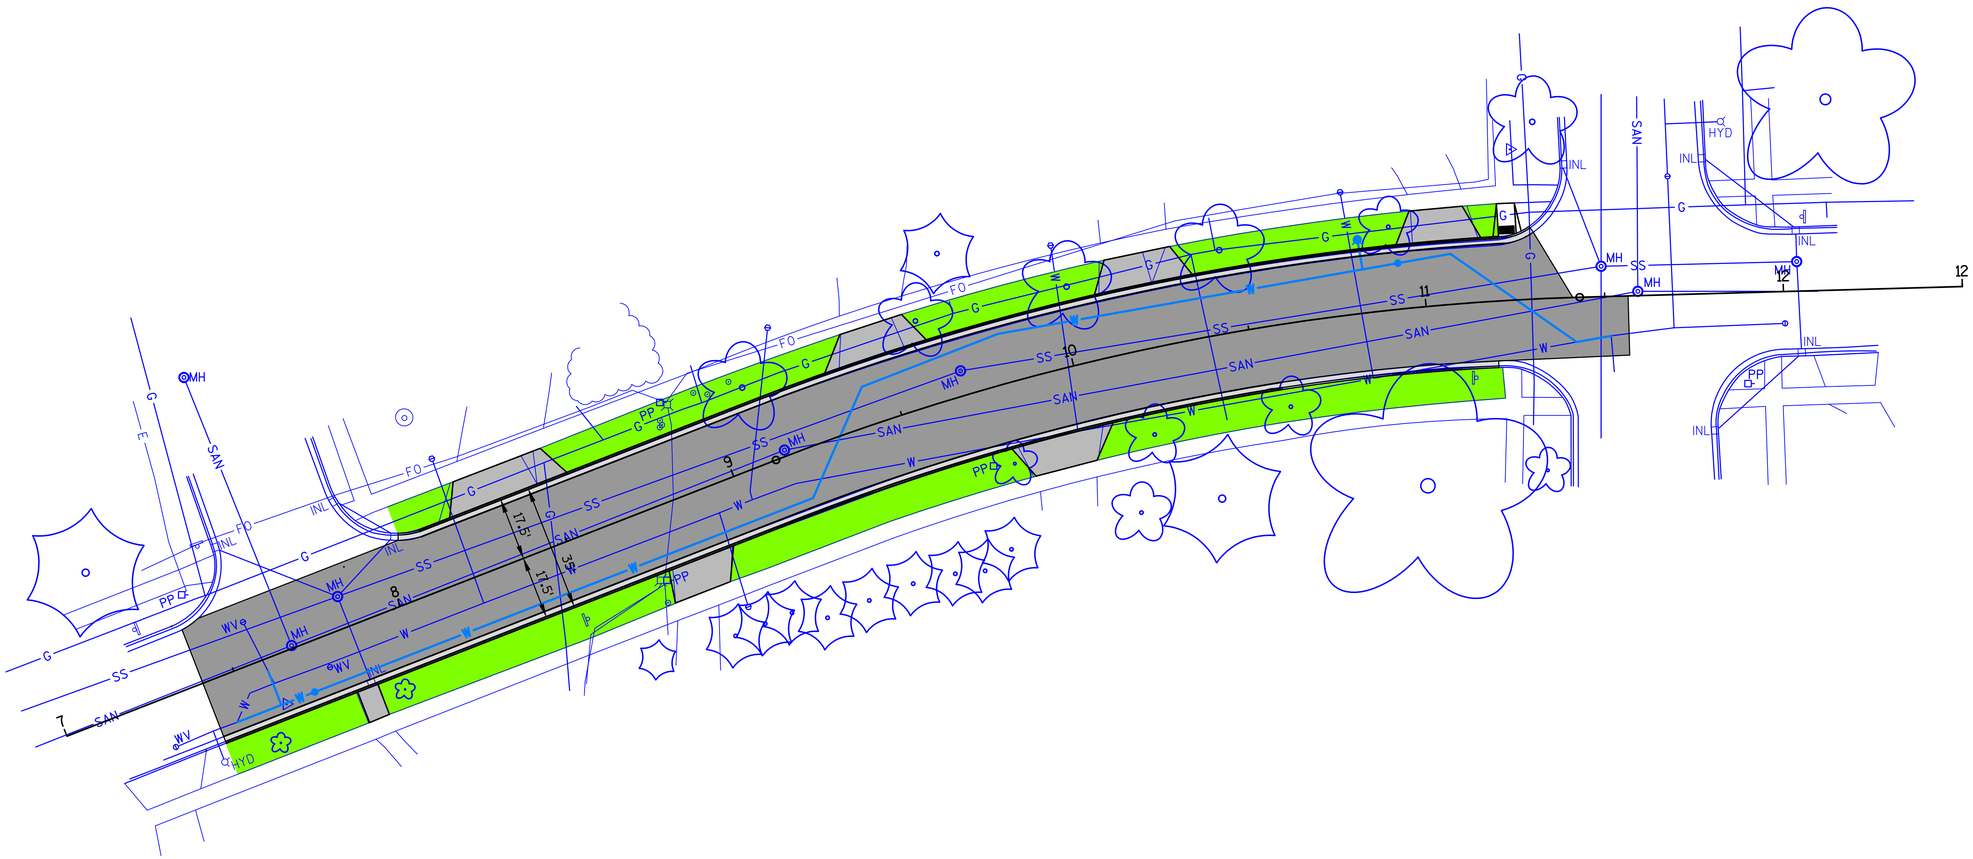

N

0 20 40

SCALE IN FEET

GREMMER & ASSOCIATES, INC.
CONSULTING ENGINEERS
Stevens Point • Fond du Lac