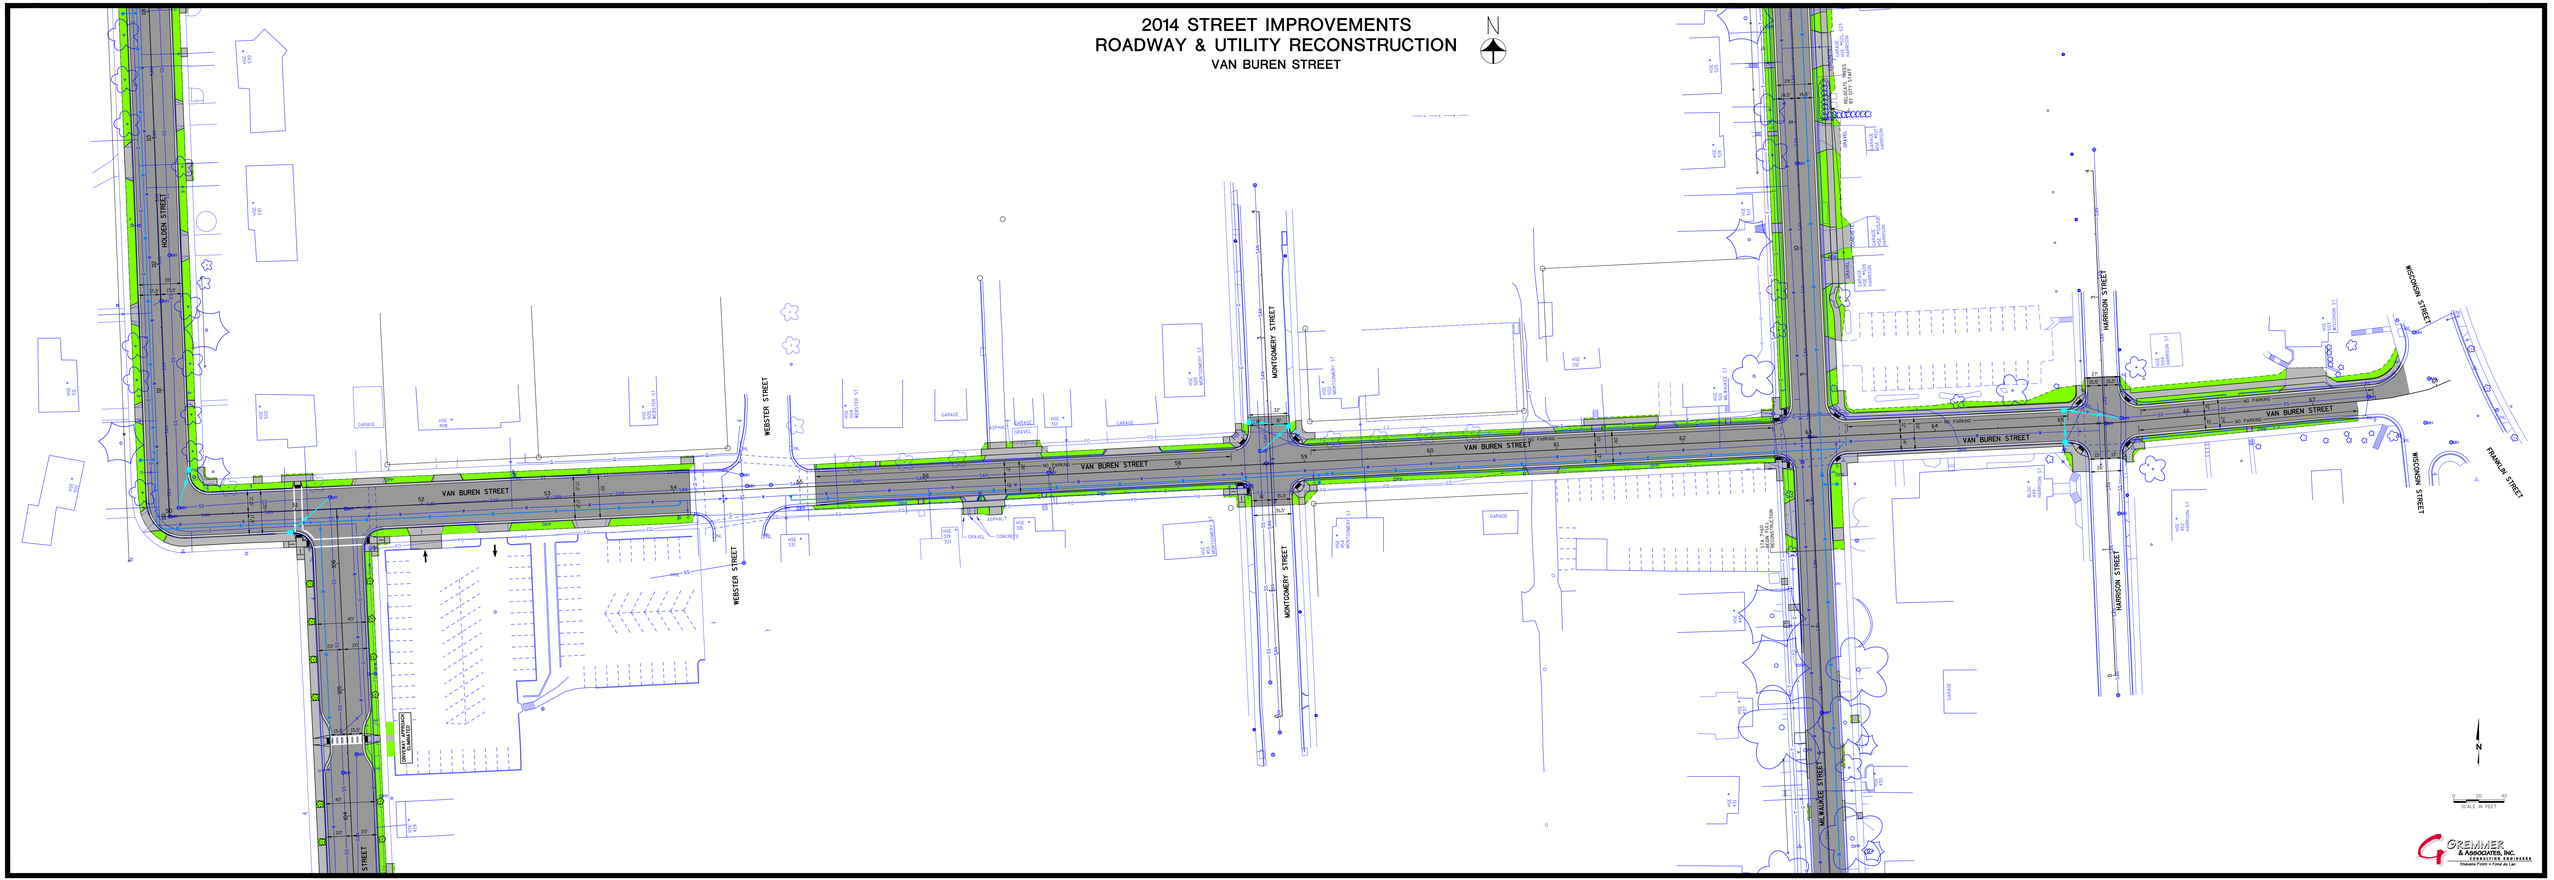2014 STREET IMPROVEMENTS
ROADWAY & UTILITY RECONSTRUCTION
VAN BUREN STREET